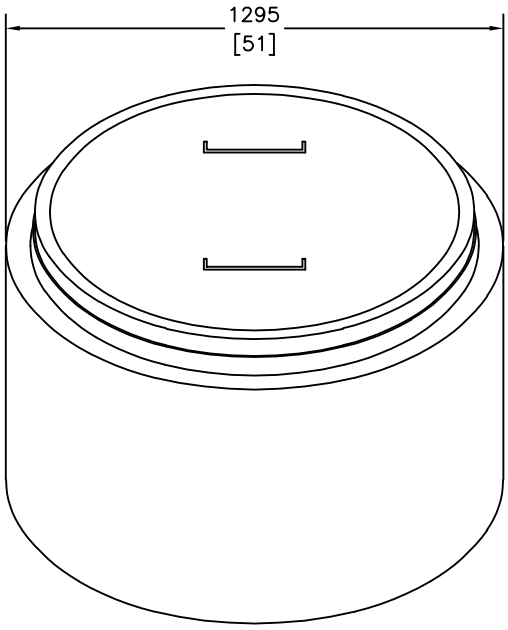

NOTE:
c/w 3–3 3/8" LIFTING
ANCHORS FOR HANDLING

ISOMETRIC

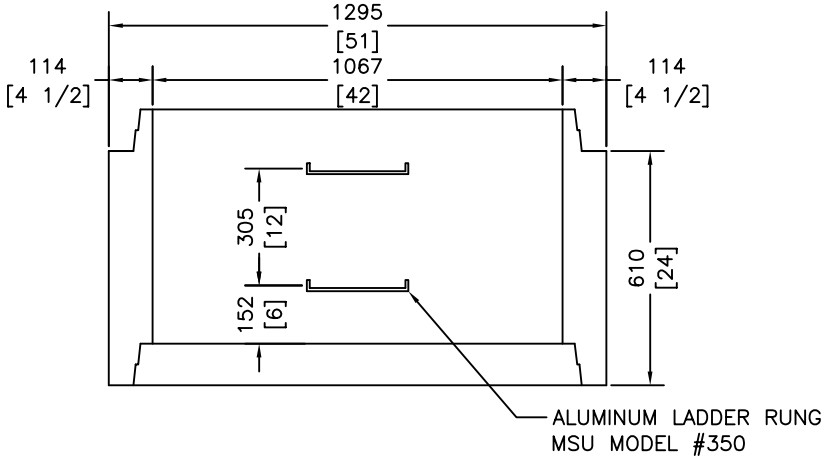

ELEVATION

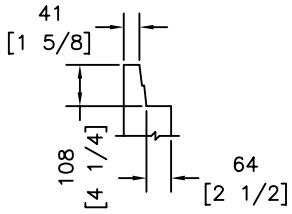

DETAIL

GENERAL NOTES
28d Minimum Strength – 30MPa
Design Specification – CSA A257 and ASTM C478
Cement Type – GUL
Supplementary Cementitious Material – Flyash (Class F)

WEIGHT: 622 kg

RELEASED FOR PRODUCTION
REVISED: DEC 5 2023

KON KAST
"Committed To Quality And Service"
ph: (250) 765 1423
fx: (250) 765 0820
www.konkast.com

DESCRIPTION

1050mm (42") I.D. MANHOLE BARREL 610mm (24") HEIGHT

DRAWN BY: PKR
DATE: FEB 4 2005
SCALE: NTS

DRAWING: 702