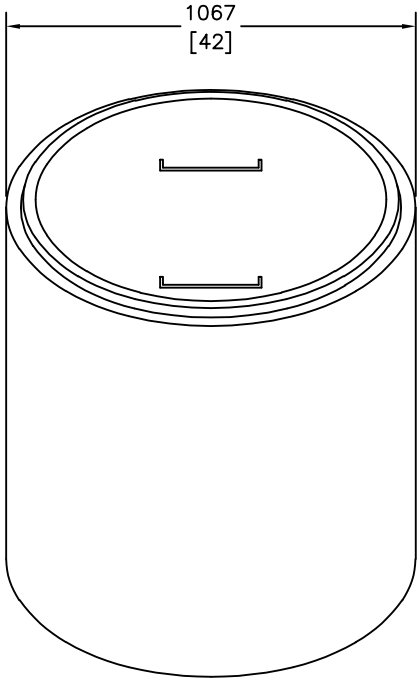

ISOMETRIC

NOTE:
c/w 2–2 3/16" LIFTING
ANCHORS FOR HANDLING

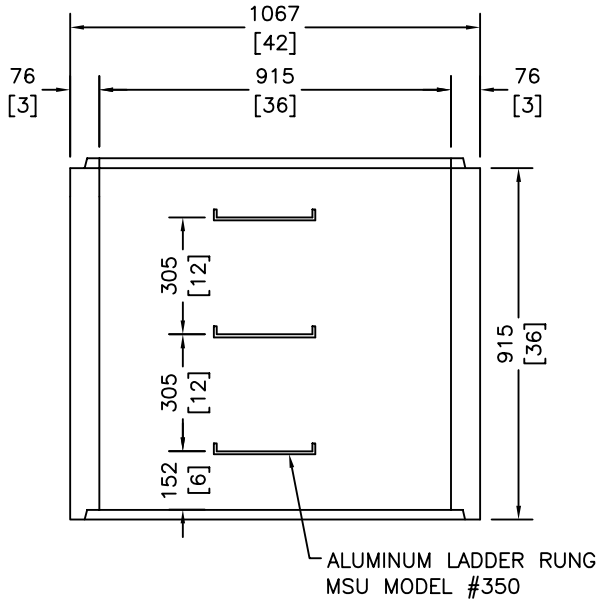

SECTION

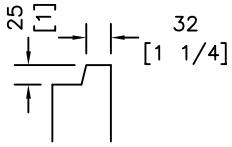

DETAIL

GENERAL NOTES

28d Minimum Strength – 30MPa
Design Specification – CSA A257 and ASTM C478
Cement Type – GUL
Supplementary Cementitious Material – Flyash (Class F)

WEIGHT: 510 kg

RELEASED FOR PRODUCTION
REVISED: DEC 5 2023

KON KAST
"Committed To Quality And Service"
ph: (250) 765 1423
fx: (250) 765 0820
www.konkast.com

DESCRIPTION

900mm (36") I.D. MANHOLE BARREL 915mm (36") HEIGHT

DRAWN BY: PKR
DATE: FEB 7 2005
SCALE: NTS

DRAWING: 713