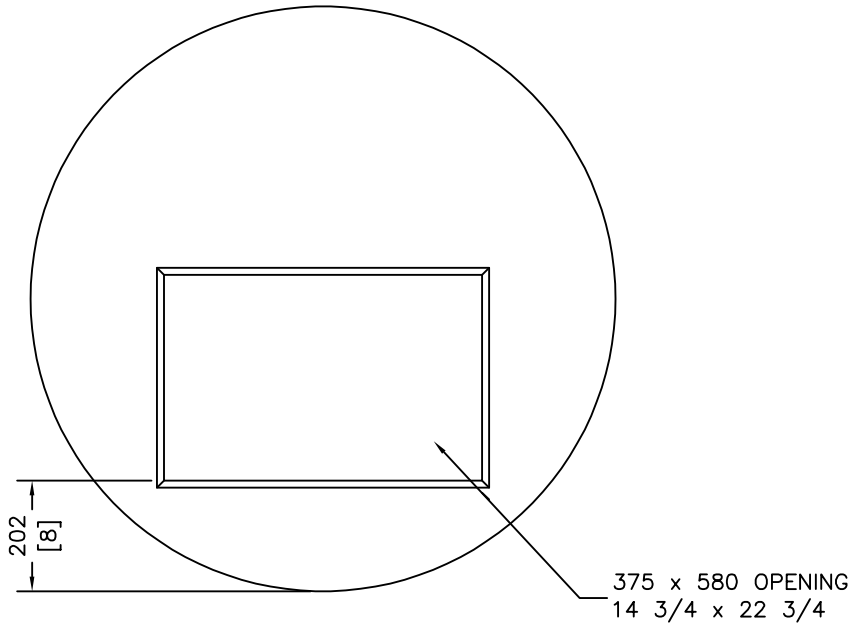

PLAN

NOTE:
c/w 3–3 3/8" LIFTING
ANCHORS FOR HANDLING

15M REBAR
AROUND OPENING

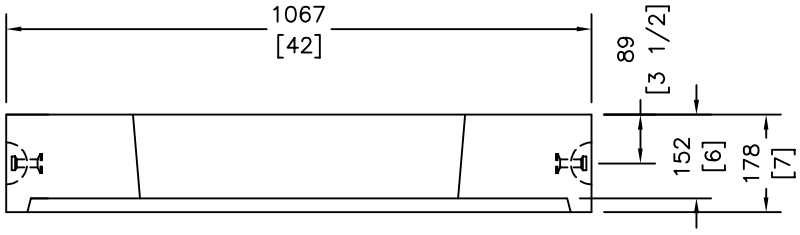

SECTION

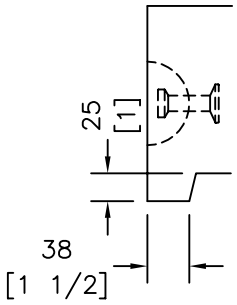

DETAIL

GENERAL NOTES
28d Minimum Strength – 30MPa
Design Specification – CSA A257 and ASTM C478
Cement Type – HSL

WEIGHT: 235 kg

RELEASED FOR PRODUCTION
REVISED: APR 9 2024

KON KAST
"Committed To Quality And Service"
ph: (250) 765 1423
fx: (250) 765 0820
www.konkast.com

DESCRIPTION

900mm (36") I.D.
MANHOLE BARREL LID
c/w HWYS OPENING

DRAWN BY: PKR
DATE: FEB 7 2005
SCALE: NTS

DRAWING:
717