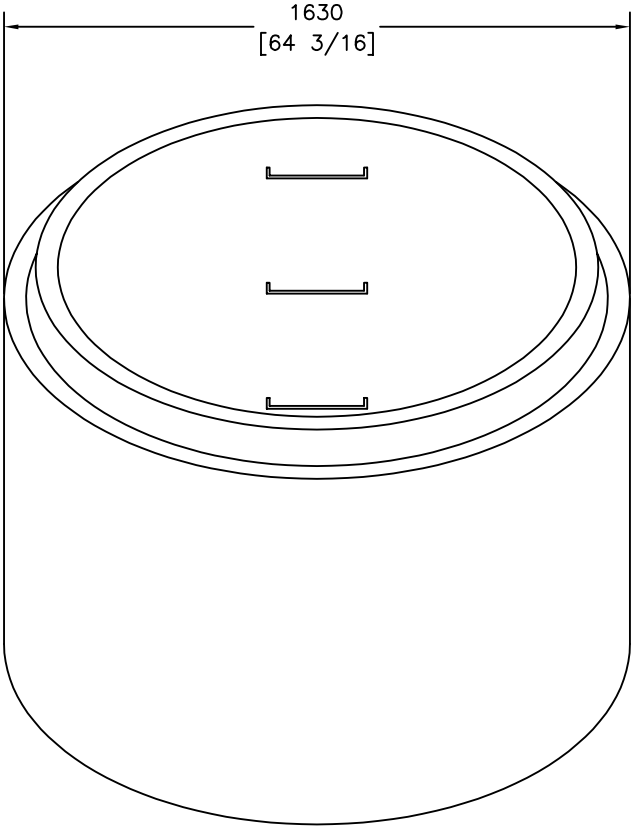

ISOMETRIC

NOTE:
c/w 3–3 3/8 LIFTING
ANCHORS FOR HANDLING

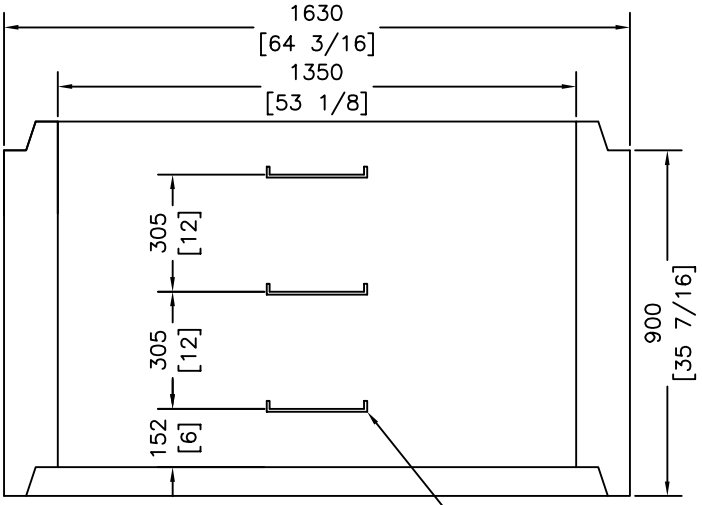

ELEVATION

ALUMINUM LADDER RUNG
MSU MODEL #350

DETAIL

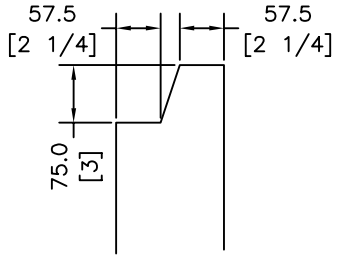

GENERAL NOTES
28d Minimum Strength – 30MPa
Design Specification – CSA A257 and ASTM C478
Cement Type – HSL

WEIGHT: 1488 kg

RELEASED FOR PRODUCTION
REVISED: DEC 8 2023

KON KAST
"Committed To Quality And Service"
ph: (250) 765 1423
fx: (250) 765 0820
www.konkast.com

DESCRIPTION

1350mm (53 1/8") I.D.
MANHOLE BARREL
915mm (36") HEIGHT

DRAWN BY: PKR
DATE: FEB 7 2005
SCALE: NTS

DRAWING:
756