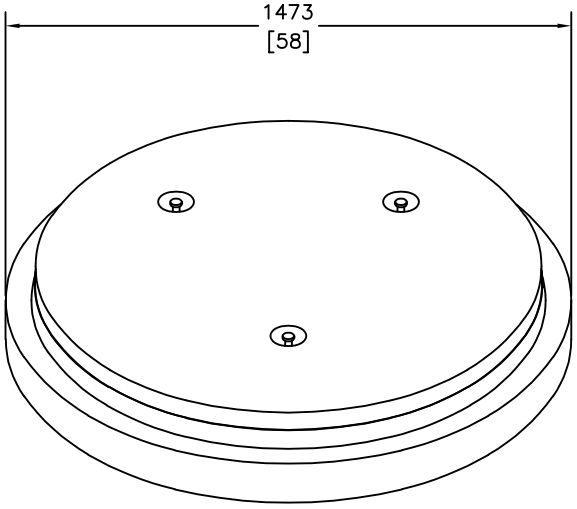

NOTE:
c/w 6–85mm LIFTING
ANCHORS FOR HANDLING

ISOMETRIC

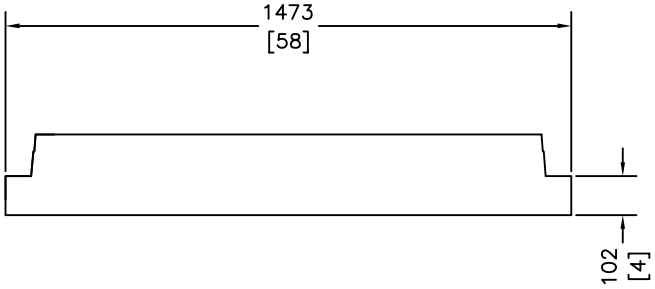

SECTION

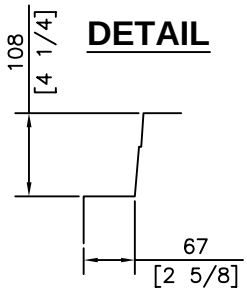

DETAIL

GENERAL NOTES
28d Minimum Strength – 30MPa
Design Specification – CSA A257 and ASTM C478
Cement Type – HSL

WEIGHT: 746 kg

RELEASED FOR PRODUCTION
REVISED: JUL 12 2024

KON KAST
"Committed To Quality And Service"
ph: (250) 765 1423
fx: (250) 765 0820
www.konkast.com

DESCRIPTION

1220mm (48") I.D. MANHOLE BARREL FLAT BASE

DRAWN BY: PKR
DATE: FEB 8 2005
SCALE: NTS

DRAWING:
770