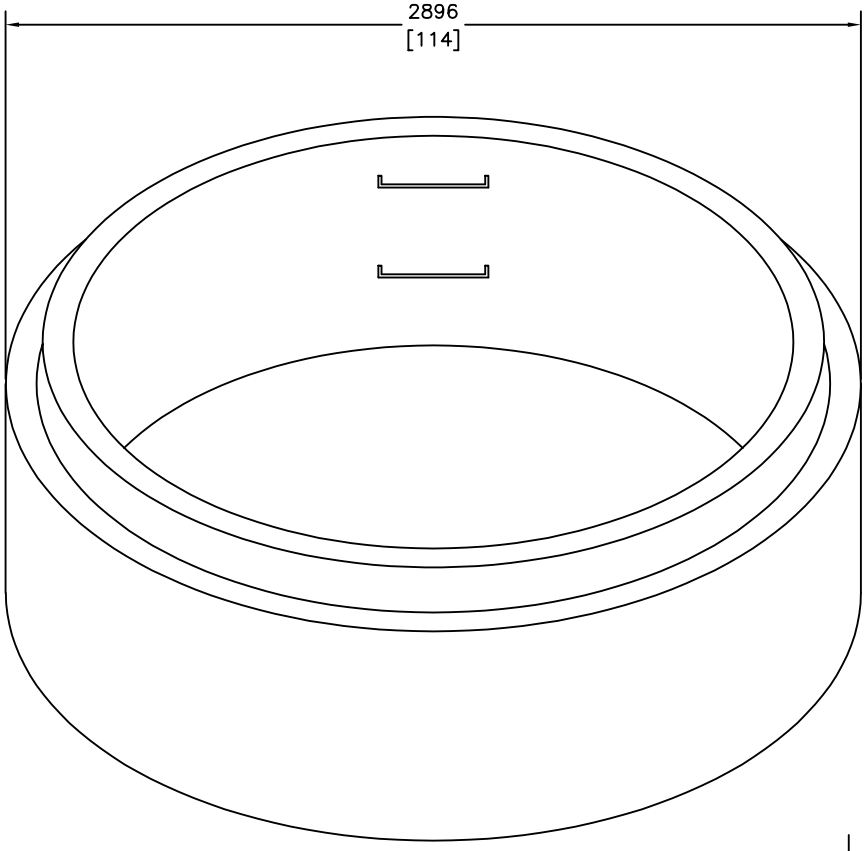

ISOMETRIC

DETAIL

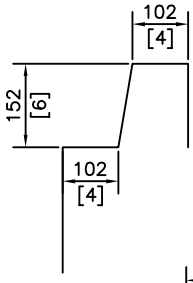

NOTE:
c/w 4–4 3/4" (4T) LIFTING ANCHORS FOR HANDLING

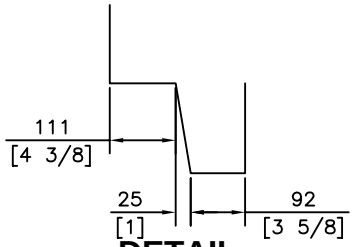

DETAIL

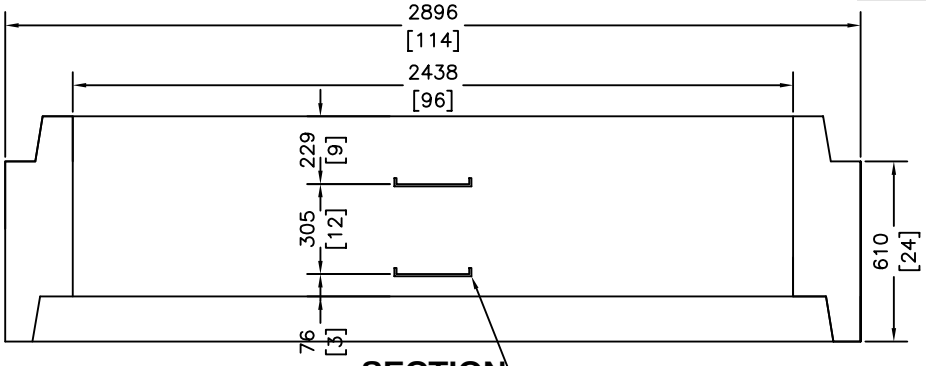

SECTION

ALUMINUM LADDER RUNG
MSU MODEL #350

GENERAL NOTES

28d Minimum Strength – 30MPa
Design Specification – CSA A257 and ASTM C478
Cement Type – HSL

WEIGHT: 2718 kg

RELEASED FOR PRODUCTION
REVISED: DEC 11 2023

KON KAST
"Committed To Quality And Service"
ph: (250) 765 1423
fx: (250) 765 0820
www.konkast.com

DESCRIPTION

2440mm (96") I.D. MANHOLE BARREL 610mm (24") HEIGHT

DRAWN BY: PKR
DATE: SEPT 11 2006
SCALE: NTS

DRAWING:

788