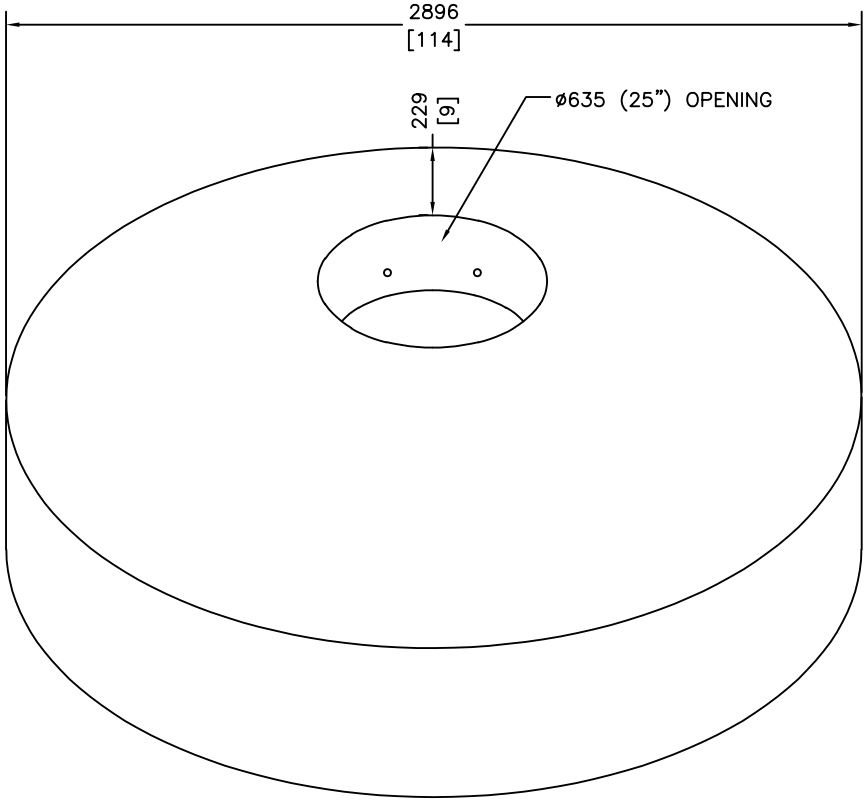

ISOMETRIC

NOTE:
c/w 4–4 3/4" (4T) LIFTING ANCHORS FOR HANDLING

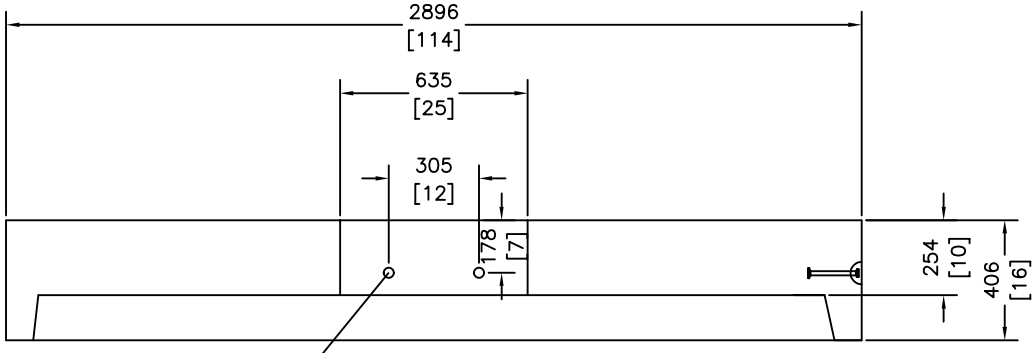

SECTION

GENERAL NOTES
28d Minimum Strength – 30MPa
Design Specification – CSA A257 and ASTM C478
Cement Type – HSL

WEIGHT: 4032 kg

RELEASED FOR PRODUCTION
REVISED: JAN 18 2024

KON KAST
"Committed To Quality And Service"
ph: (250) 765 1423
fx: (250) 765 0820
www.konkast.com

DESCRIPTION
2440mm (96") I.D.
MANHOLE BARREL LID
c/w 635mm (25") OPENING

DRAWN BY: PKR
DATE: SEPT 11 2006
SCALE: NTS

DRAWING:
790