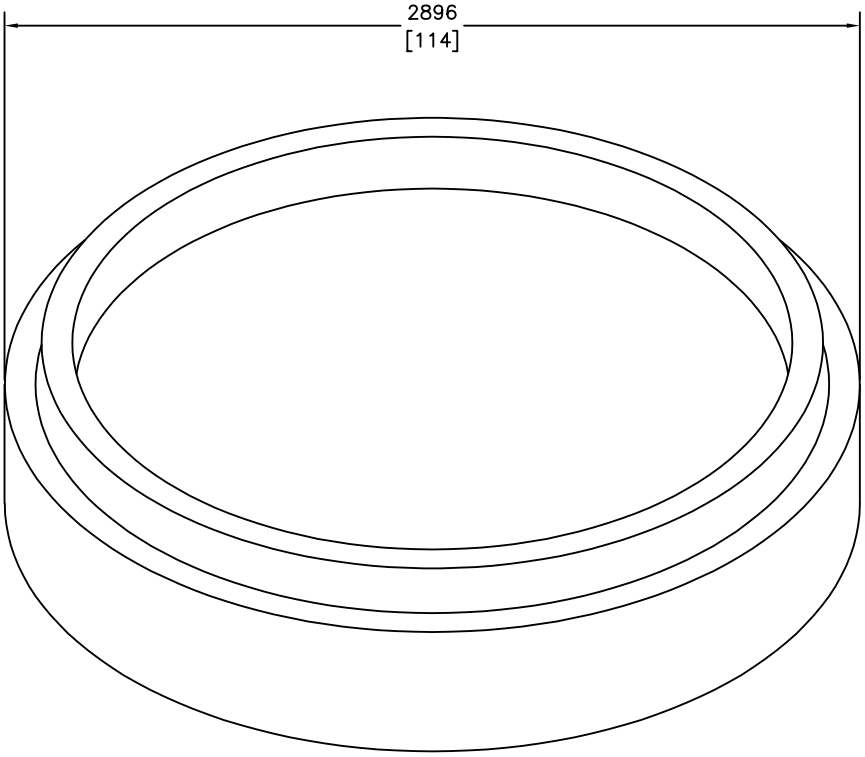

ISOMETRIC

NOTE:
c/w 4–6 3/4" UNI–LIFT
ANCHORS FOR HANDLING

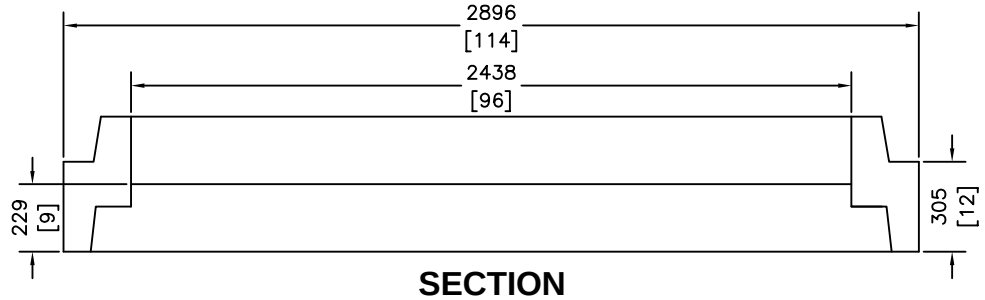

SECTION

GENERAL NOTES
28d Minimum Strength – 30MPa
Design Specification – CSA A257 and ASTM C478
Cement Type – HSL

WEIGHT: 9990 kg

RELEASED FOR PRODUCTION
REVISED: JAN 19 2024

KON KAST
"Committed To Quality And Service"
ph: (250) 765 1423
fx: (250) 765 0820
www.konkast.com

DESCRIPTION

2440mm (96") I.D. MANHOLE BARREL EXTENDED FLAT BASE

DRAWN BY: PKR
DATE: SEPT 11 2006
SCALE: NTS

DRAWING:
792